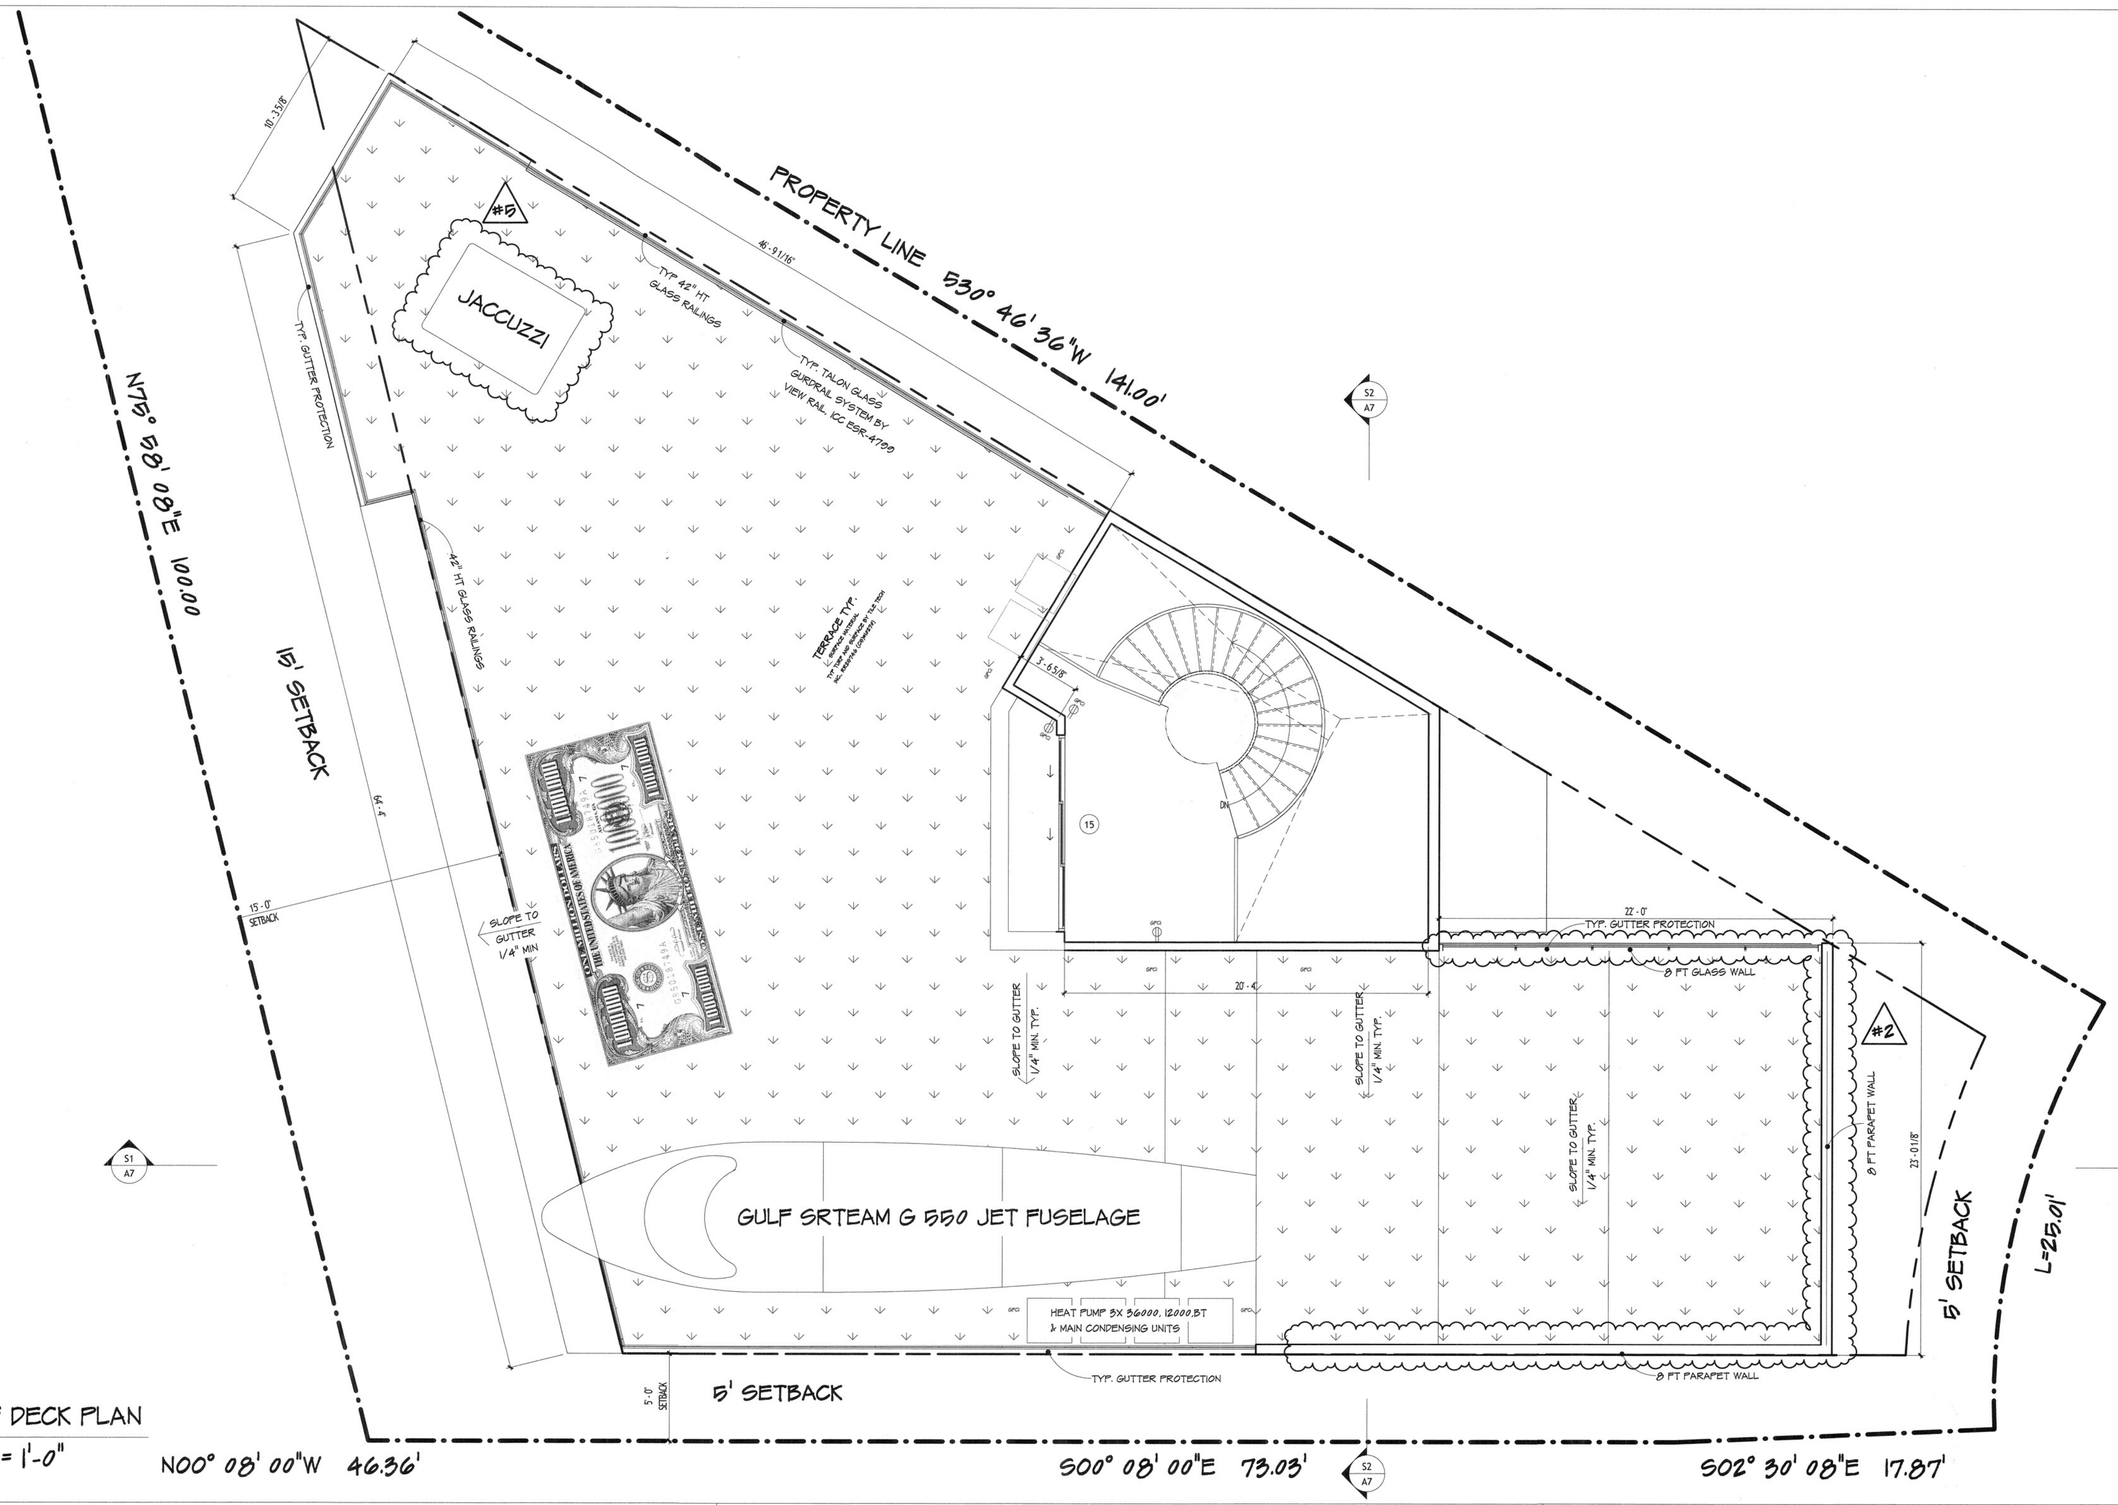

1 ROOF DECK PLAN
1/4" = 1'-0"

DONATELLO BONASERA
DB
DEVELOPMENT LLC

CASA FATEN
THE JET HOUSE

PROJECT ADDRESS
15 SANDPIPER STRAND, CORONADO CA.

DRAWING TITLE
A-08

SCALE
1/4" = 1'-0"